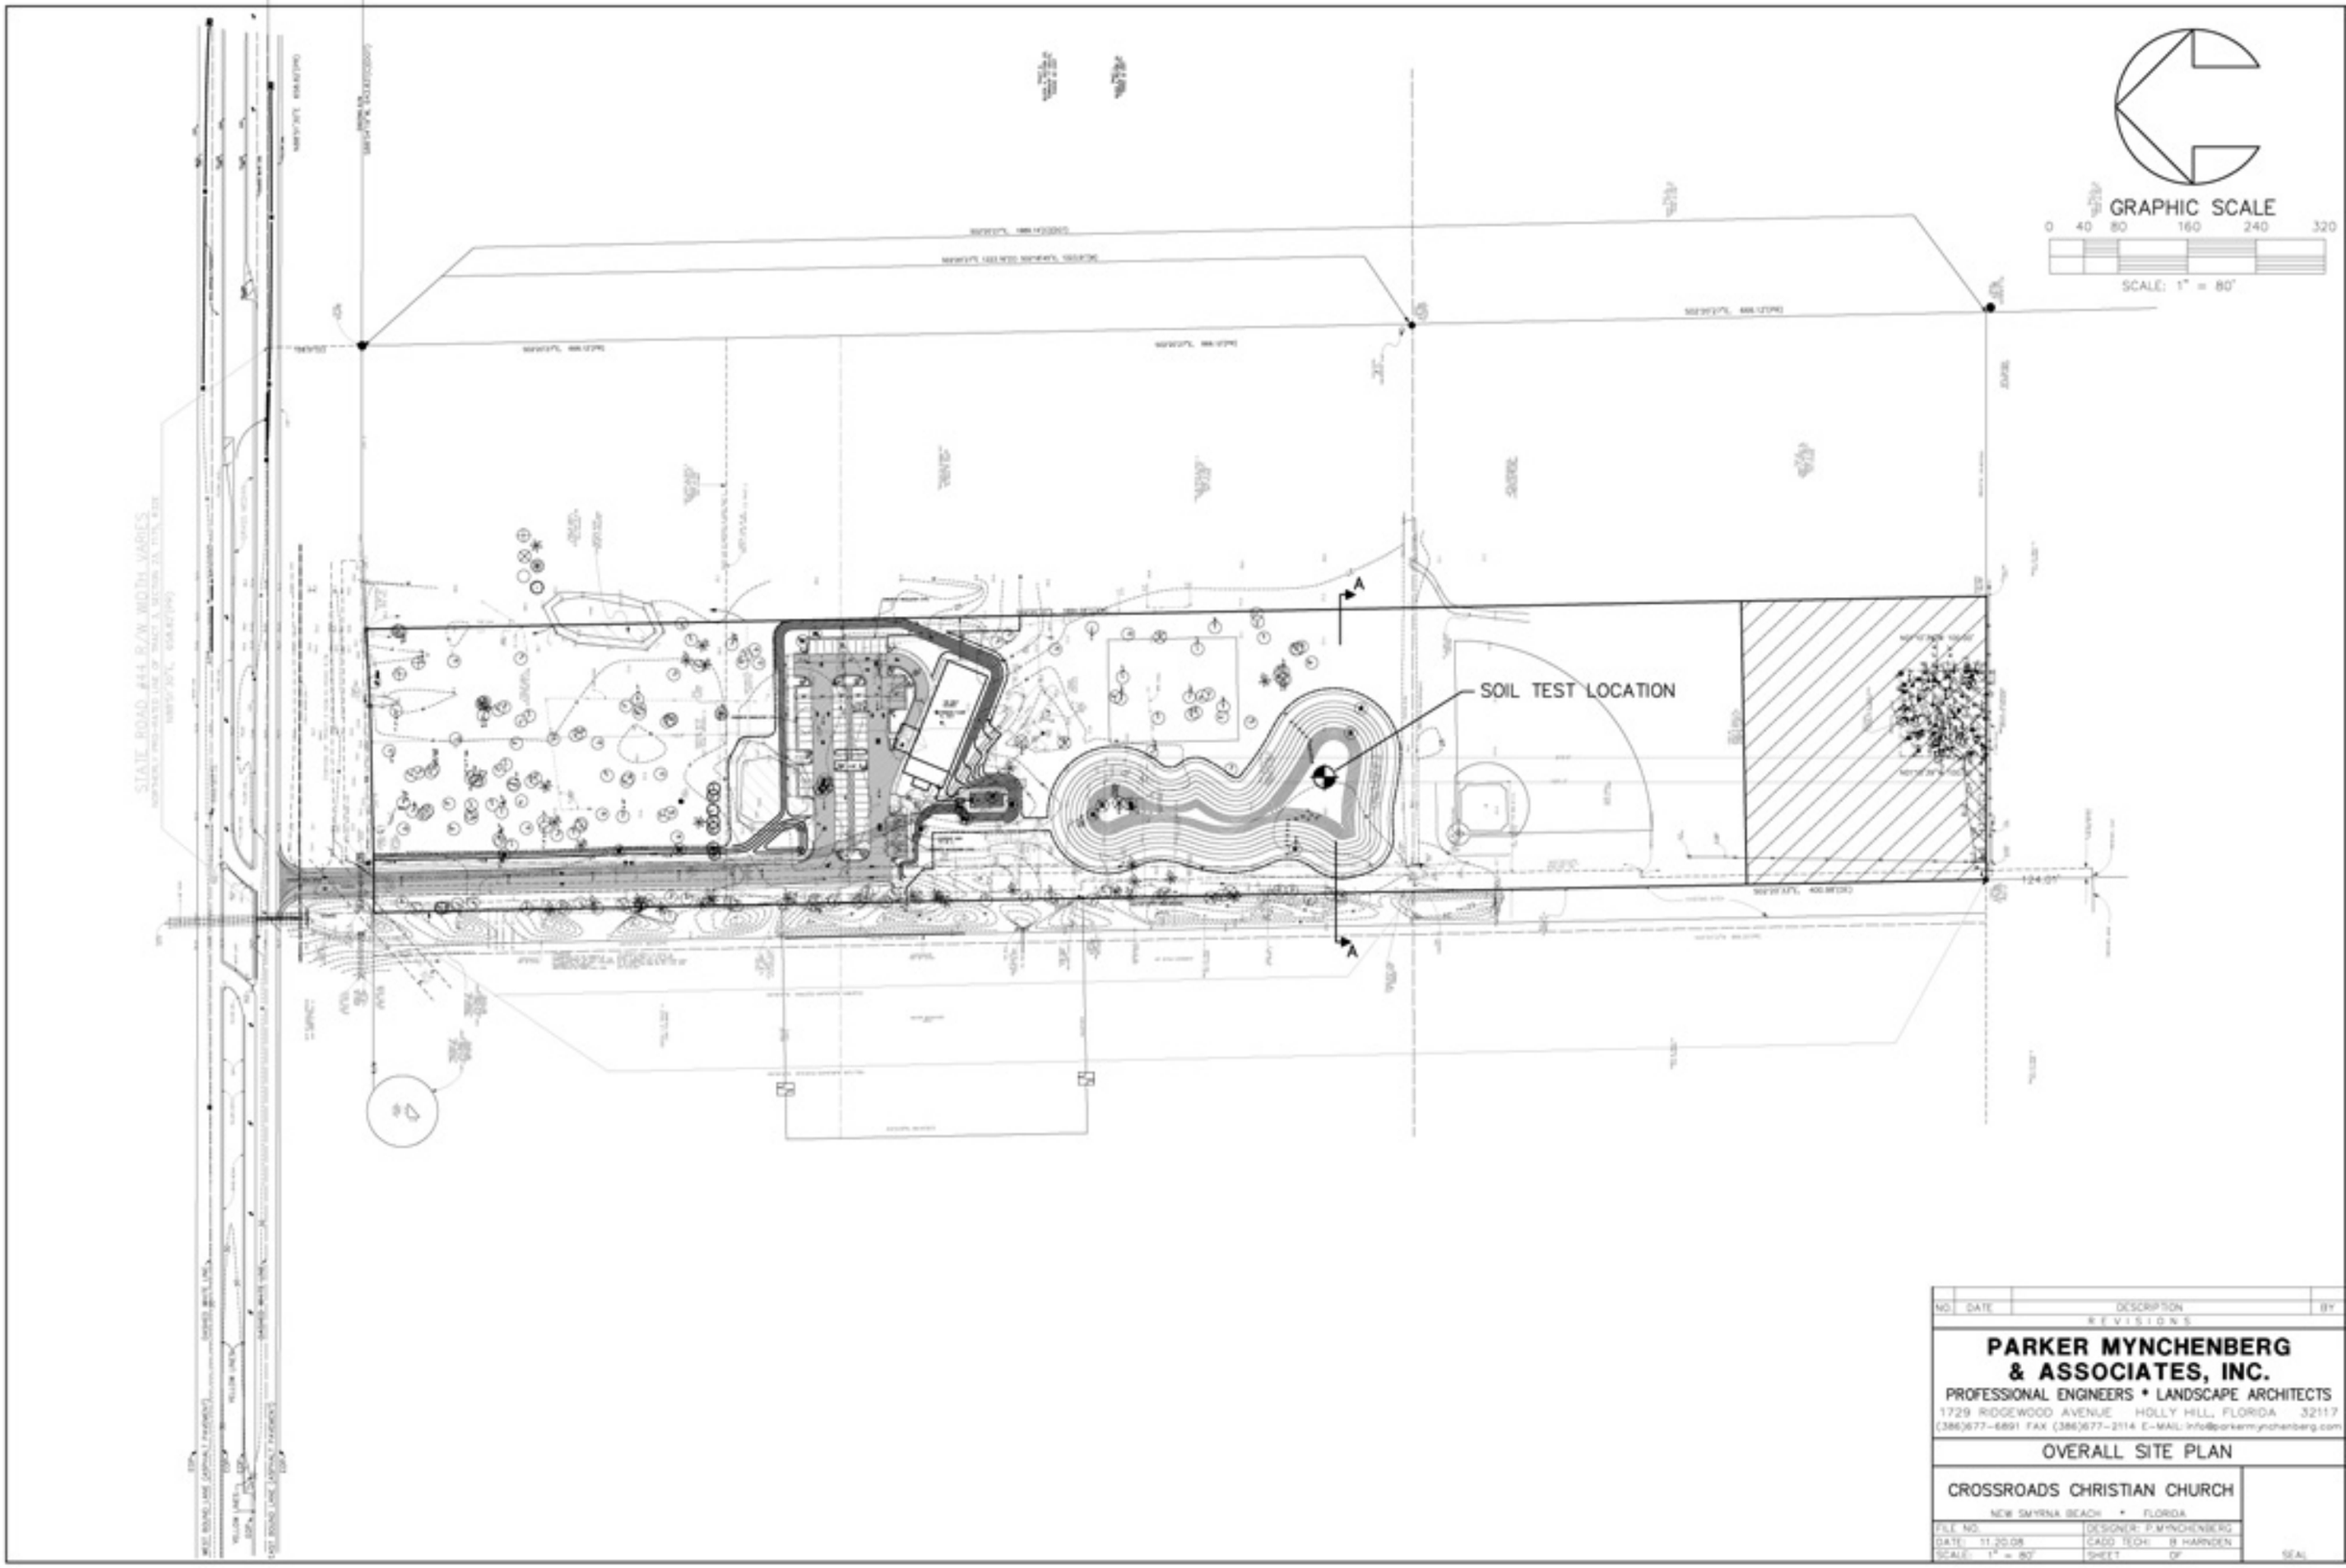

NO.	DATE	DESCRIPTION	BY
		REVISIONS	

PARKER MYNCHENBERG & ASSOCIATES, INC.

PROFESSIONAL ENGINEERS • LANDSCAPE ARCHITECTS

1729 RIDGEWOOD AVENUE · HOLLY HILL, FLORIDA 32117

(386)677-6891 FAX (386)677-2114 E-MAIL: info@parkermynchenberg.com

OVERALL SITE PLAN

CROSSROADS CHRISTIAN CHURCH

NEW SMYRNA BEACH • FLORIDA

FILE NO.	DESIGNER: P.MYNCHENBERG
DATE: 11.20.08	CADD TECH: B.HARNDEN
SCALE: 1" = 80'	SHEET OF

SEAL